A001

title:

EXISTING FIRST FLOOR PLAN

scale: 1/4" = 1'-0"
ref dwg#:
date: 11.15.10

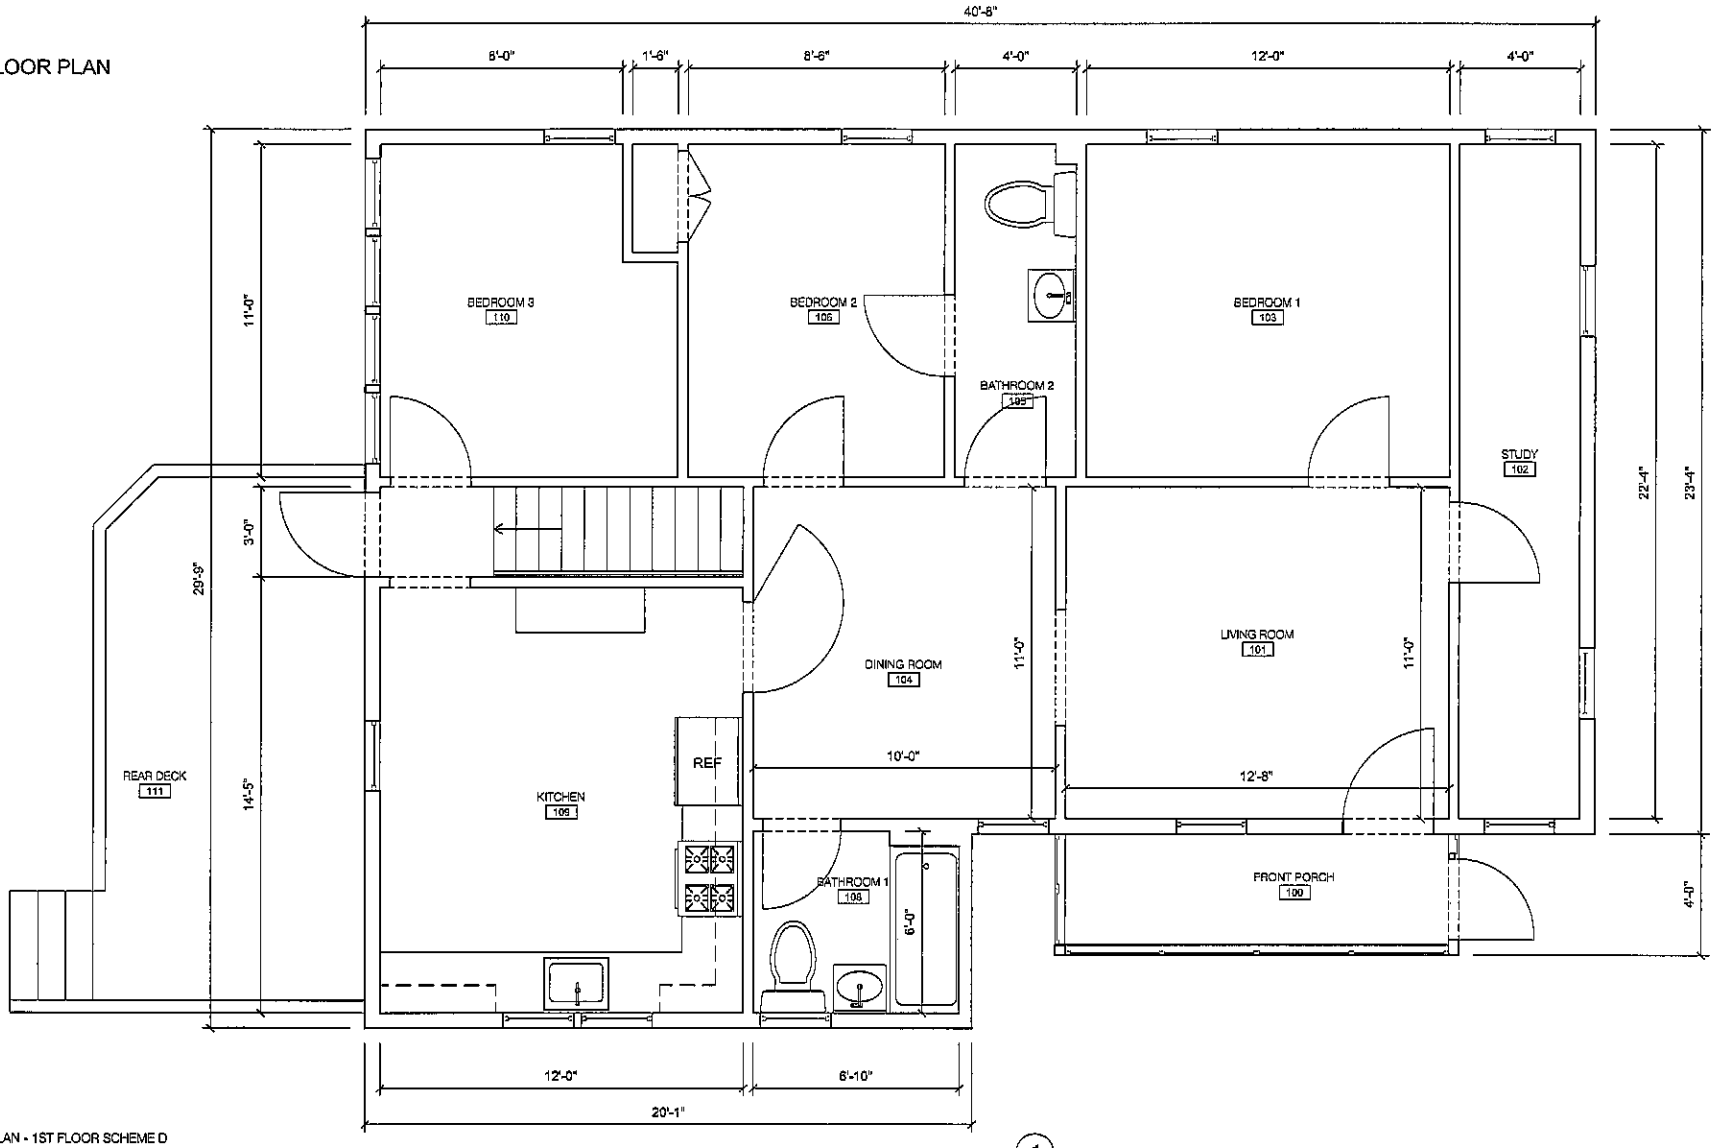

CONSTRUCTION PLAN - 1ST FLOOR SCHEME D

1/4" = 1'-0"

1

ETHER ATELIER
195 MORGAN AVENUE, BROOKLYN, NY 11237 tel. (203) 249-0772

4512 30TH ST. MD